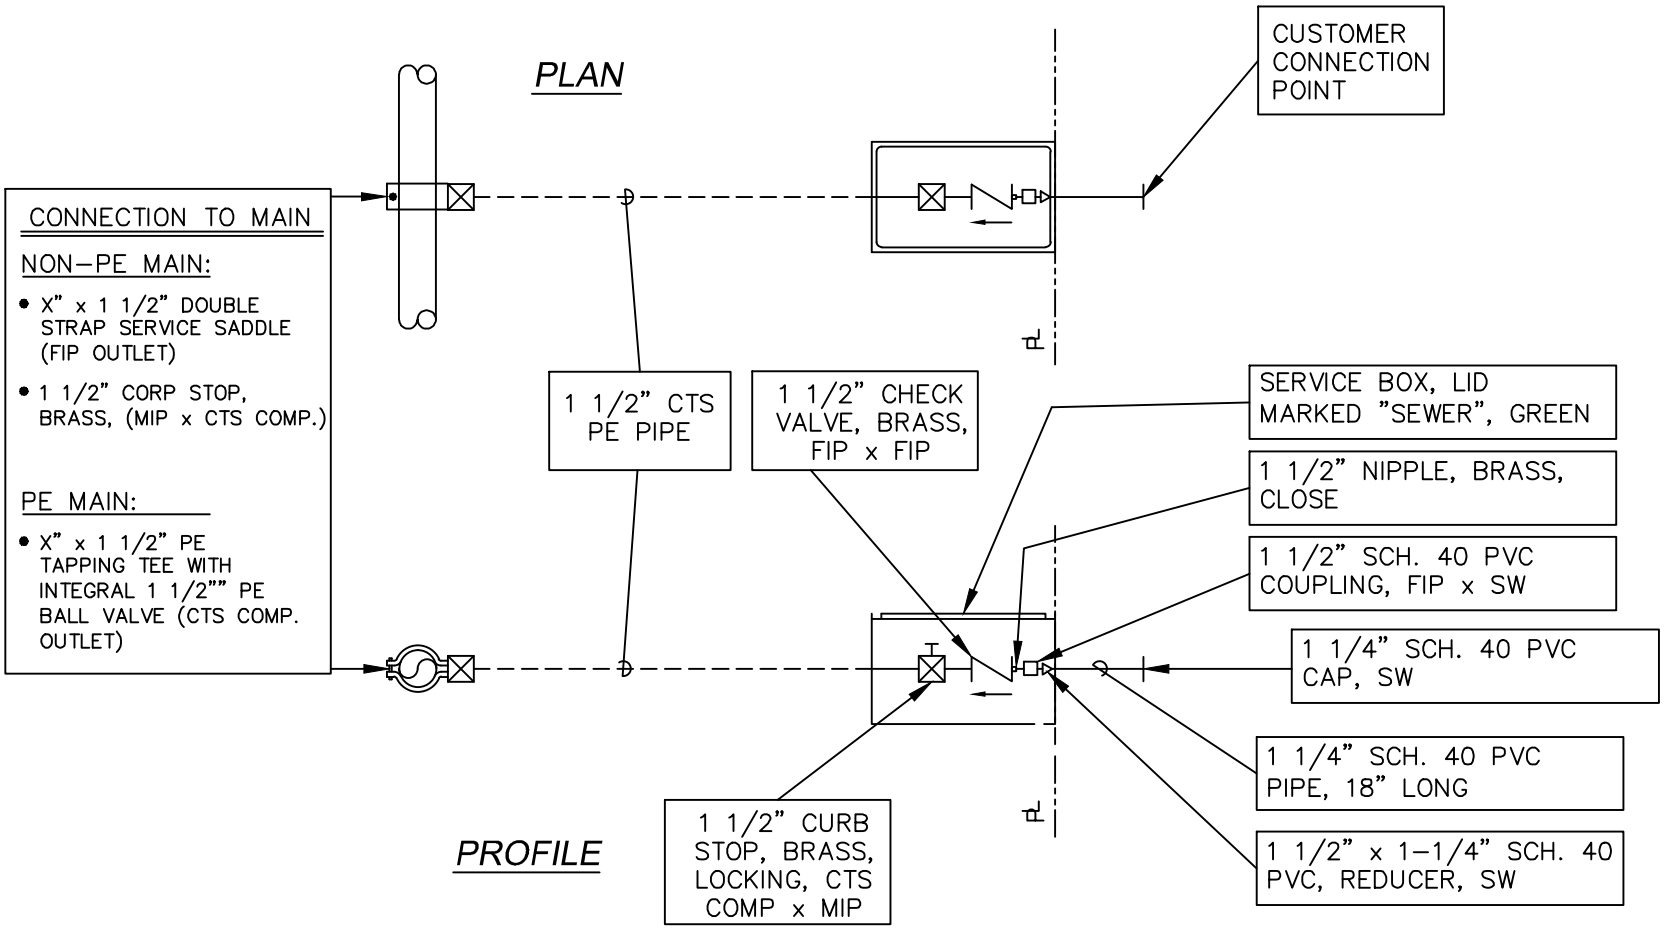

STANDARD PRESSURE SEWER SERVICE CONNECTION
SINGLE SERVICE

NOT TO SCALE

NORTH BALDWIN UTILITIES

02/09/10